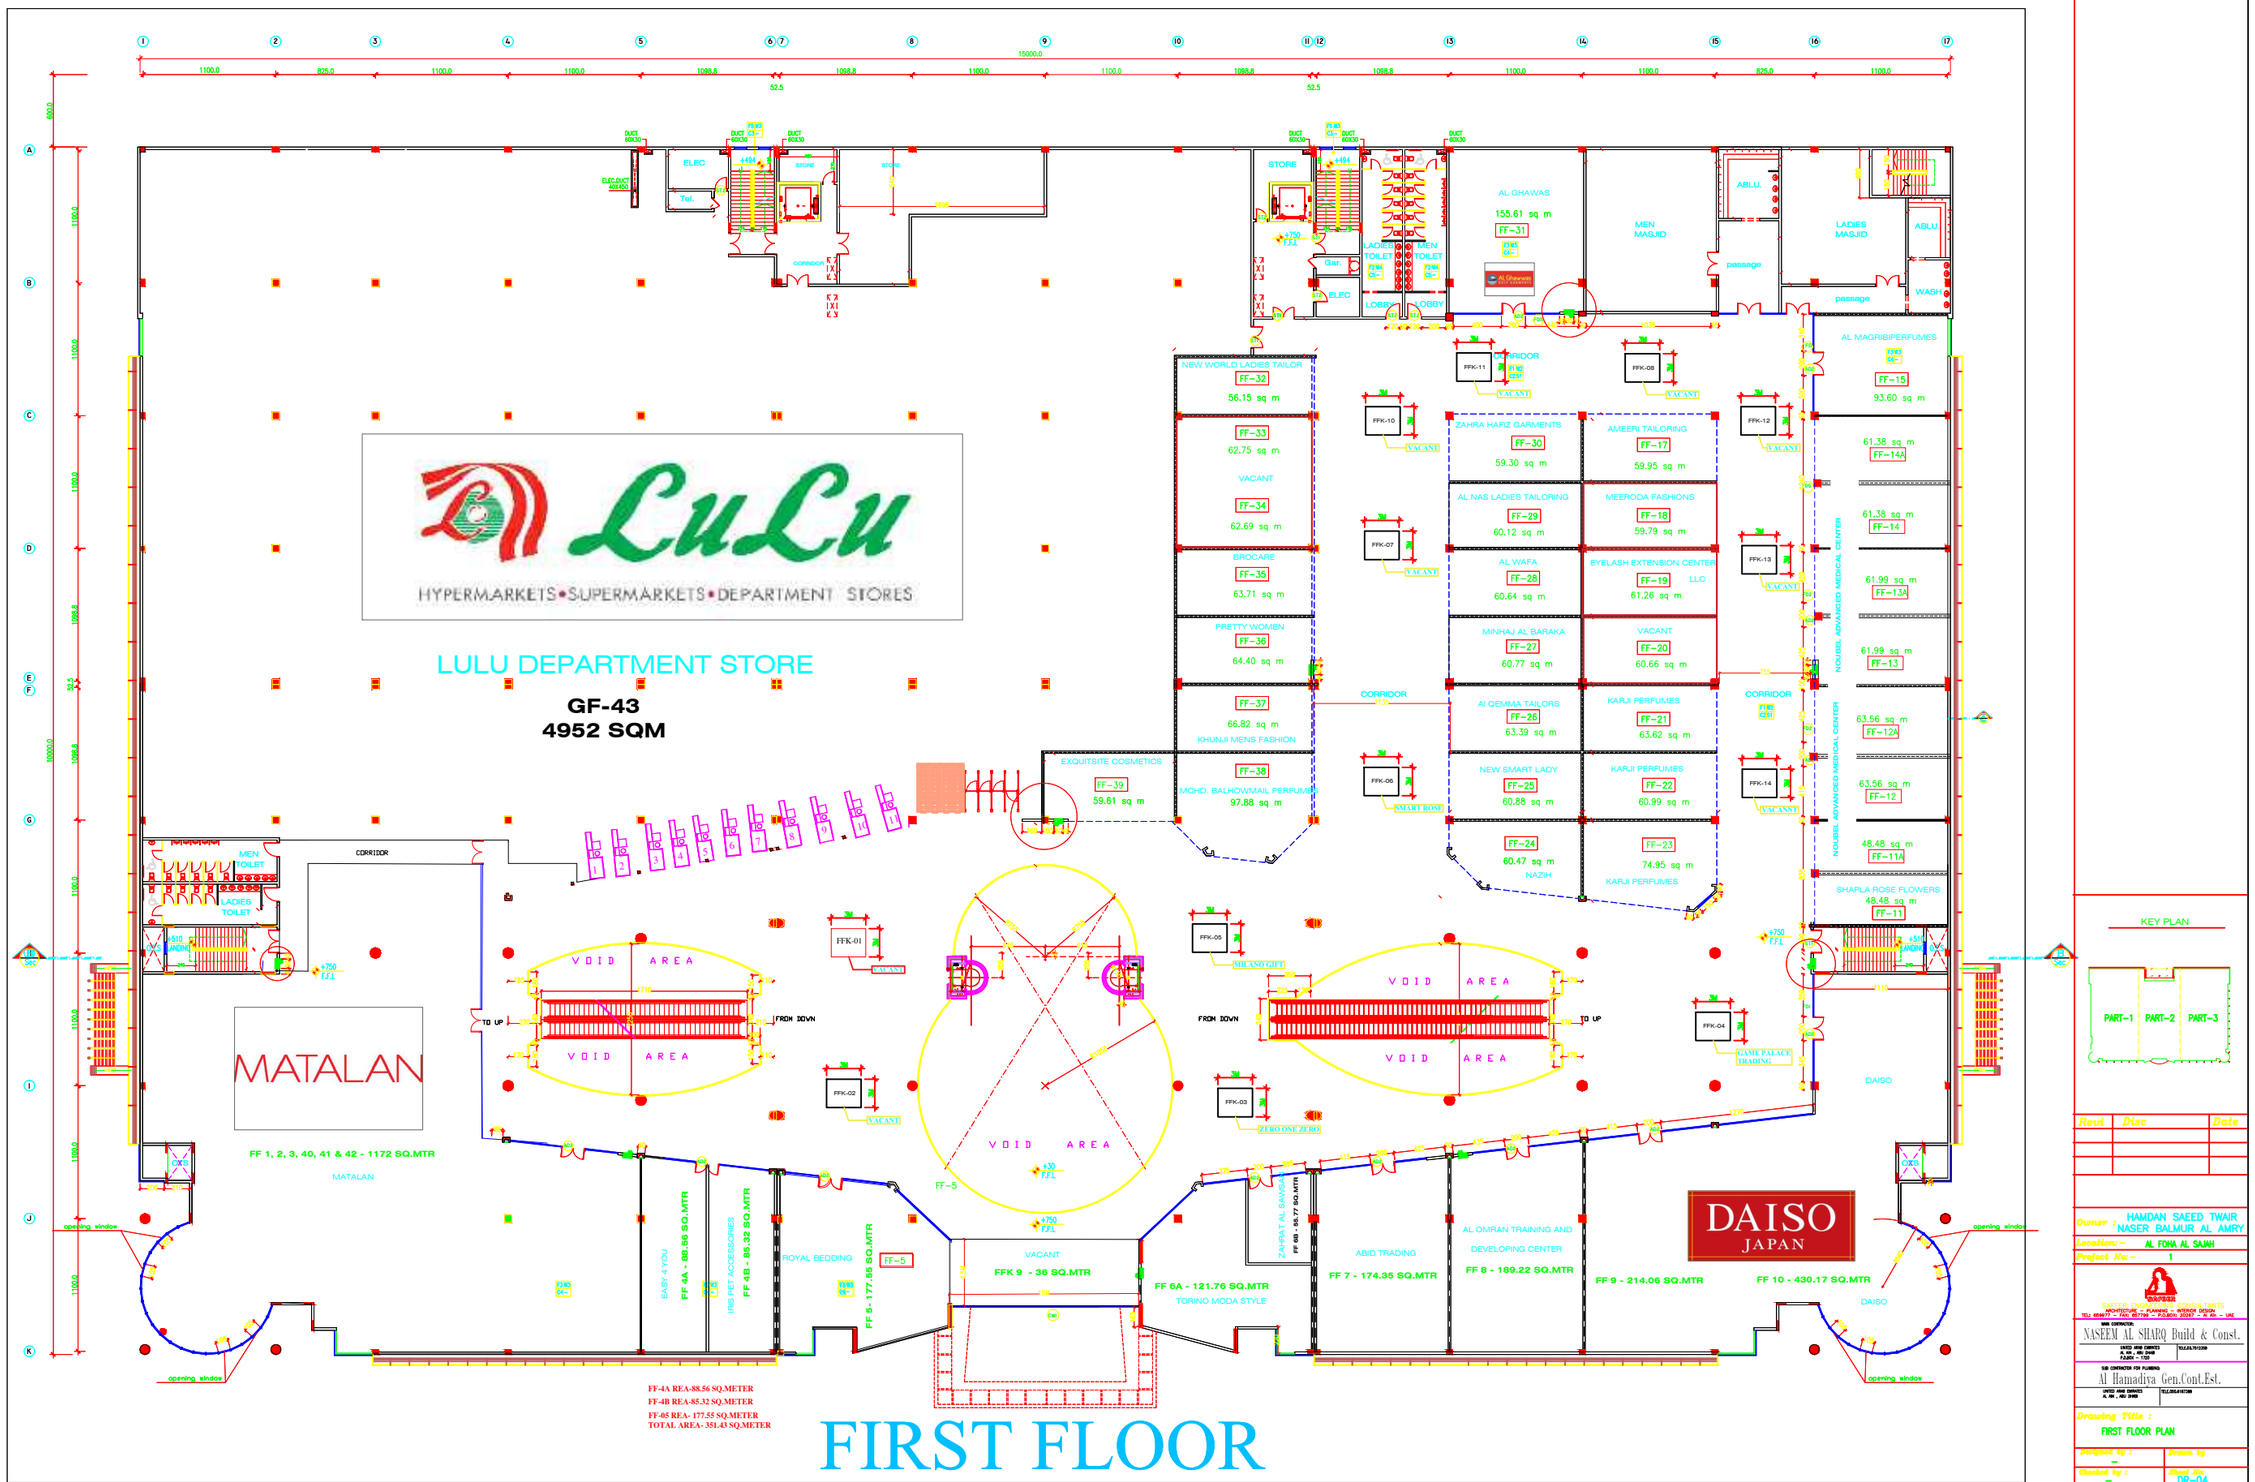
LuLu
HYPERMARKETS•SUPERMARKETS•DEPARTMENT STORES
LULU DEPARTMENT STORE
GF-43
4952 SQM
MATALAN
FF 1, 2, 3, 40, 41 & 42 - 1172 SQ.MTR
MATALAN
VOID AREA
FROM DOWN
TO UP
CORRIDOR
ELEC
STORE
LADIES TOILET
MEN TOILET
LOBBY
AL GHAWAS
155.61 sq m
FF-31
MEN MASJID
LADIES MASJID
ABLU.
passage
WASH
AL MAGRIBIPERFUMES
FF-15
93.60 sq m
NEW WORLD LADIES TAILOR
FF-32
56.15 sq m
FF-33
62.75 sq m
VACANT
FF-34
62.69 sq m
BROCARE
FF-35
63.71 sq m
PRETTY WOMEN
FF-36
64.40 sq m
FF-37
66.82 sq m
KHUNJI MENS FASHION
FF-38
MOHD. BALHOWMAIL PERFUMES
97.88 sq m
EXQUITSITE COSMETICS
FF-39
59.61 sq m
ZAHRA HAFIZ GARMENTS
FF-30
59.30 sq m
AMEERI TAILORING
FF-17
59.95 sq m
AL NAS LADIES TAILORING
FF-29
60.12 sq m
MEERODA FASHIONS
FF-18
59.79 sq m
AL WAFA
FF-28
60.64 sq m
EYELASH EXTENSION CENTER LLC
FF-19
61.26 sq m
MINHAJ AL BARAKA
FF-27
60.77 sq m
VACANT
FF-20
60.66 sq m
AI QEMMA TAILORS
FF-26
63.39 sq m
KARJI PERFUMES
FF-21
63.62 sq m
NEW SMART LADY
FF-25
60.88 sq m
KARJI PERFUMES
FF-22
60.99 sq m
FF-24
60.47 sq m
NAZIH
FF-23
74.95 sq m
KARJI PERFUMES
61.38 sq m
FF-14A
61.38 sq m
FF-14
61.99 sq m
FF-13A
61.99 sq m
FF-13
63.56 sq m
FF-12A
63.56 sq m
FF-12
48.48 sq m
FF-11A
SHAPLA ROSE FLOWERS
48.48 sq m
FF-11
NOUBEL ADVANCED MEDICAL CENTER
DAISO
DAISO JAPAN
FF 4A - 88.56 SQ.MTR
FF 4B - 85.32 SQ.MTR
FF 5 - 177.55 SQ.MTR
FF-5
VACANT
FFK 9 - 36 SQ.MTR
FF 6A - 121.76 SQ.MTR
TORINO MODA STYLE
FF 6B - 55.77 SQ.MTR
ABID TRADING
FF 7 - 174.35 SQ.MTR
AL OMRAN TRAINING AND DEVELOPING CENTER
FF 8 - 189.22 SQ.MTR
FF 9 - 214.06 SQ.MTR
FF 10 - 430.17 SQ.MTR
FF-4A REA-88.56 SQ.METER
FF-4B REA-85.32 SQ.METER
FF-05 REA- 177.55 SQ.METER
TOTAL AREA- 351.43 SQ.METER
FIRST FLOOR
KEY PLAN
PART-1
PART-2
PART-3
Revi
Disc
Date
Owner : HAMDAN SAEED TWAIR NASER BALMUR AL AMRY
Location :- AL FOHA AL SAJAH
Project No:- 1
NASEEM AL SHARQ Build & Const.
Al Hamadiya Gen.Cont.Est.
Drawing Title : FIRST FLOOR PLAN
Designed by :
Drawn by
Checked by :
Drawn By
DR-04
Scale
Date
DWG No.
1:100
JULY 2013
Reference No.

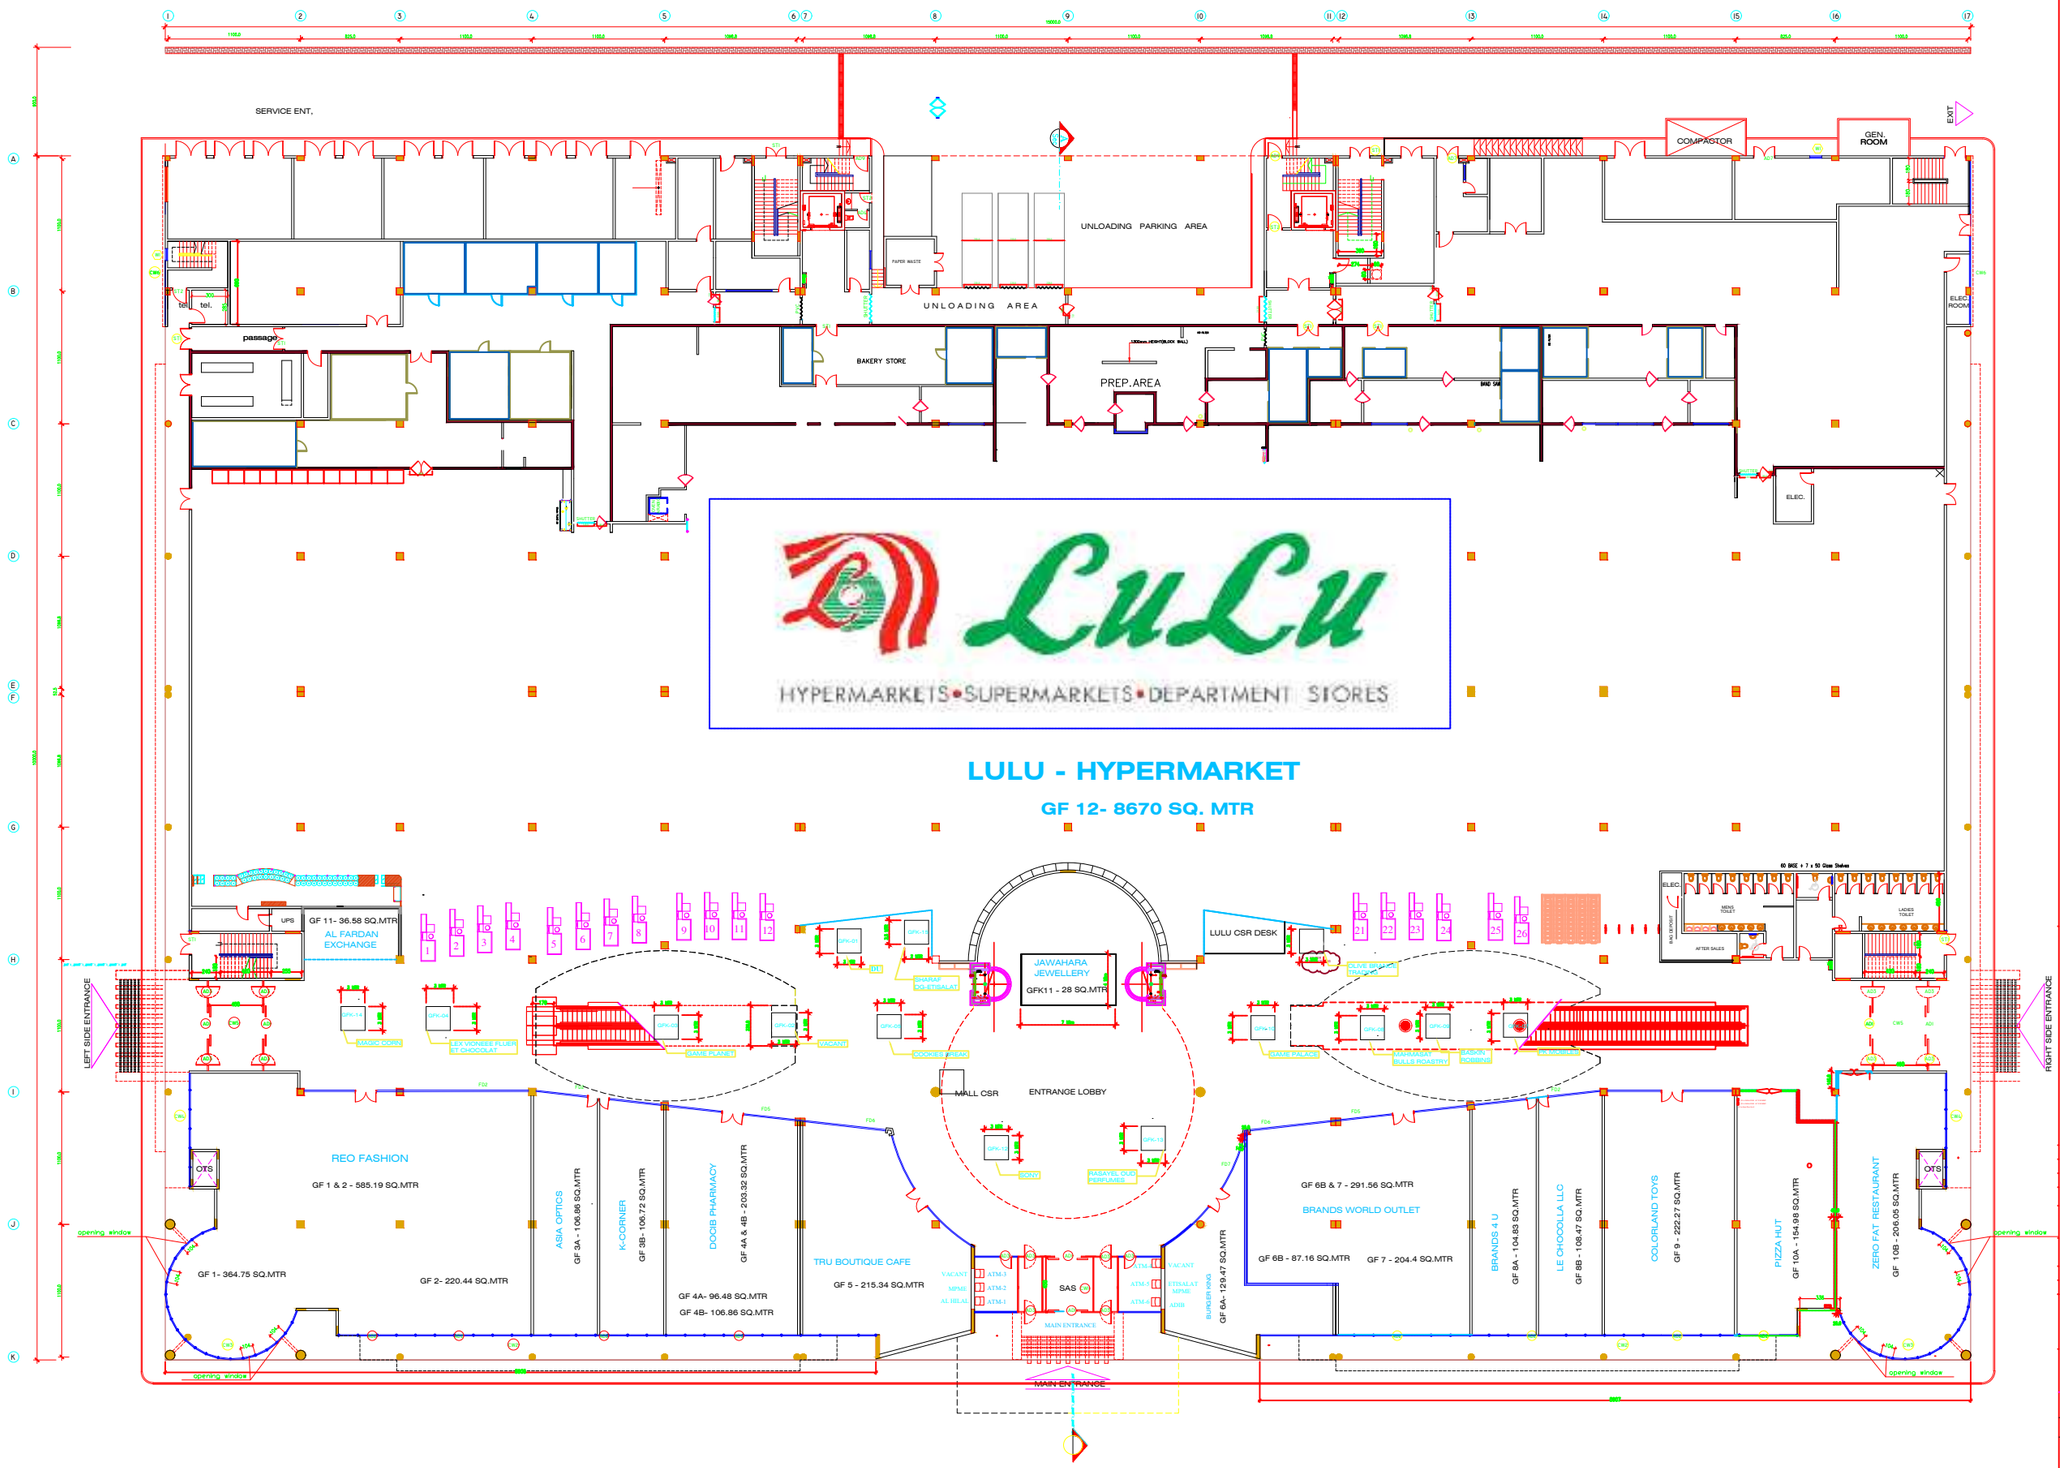

GROUND FLOOR

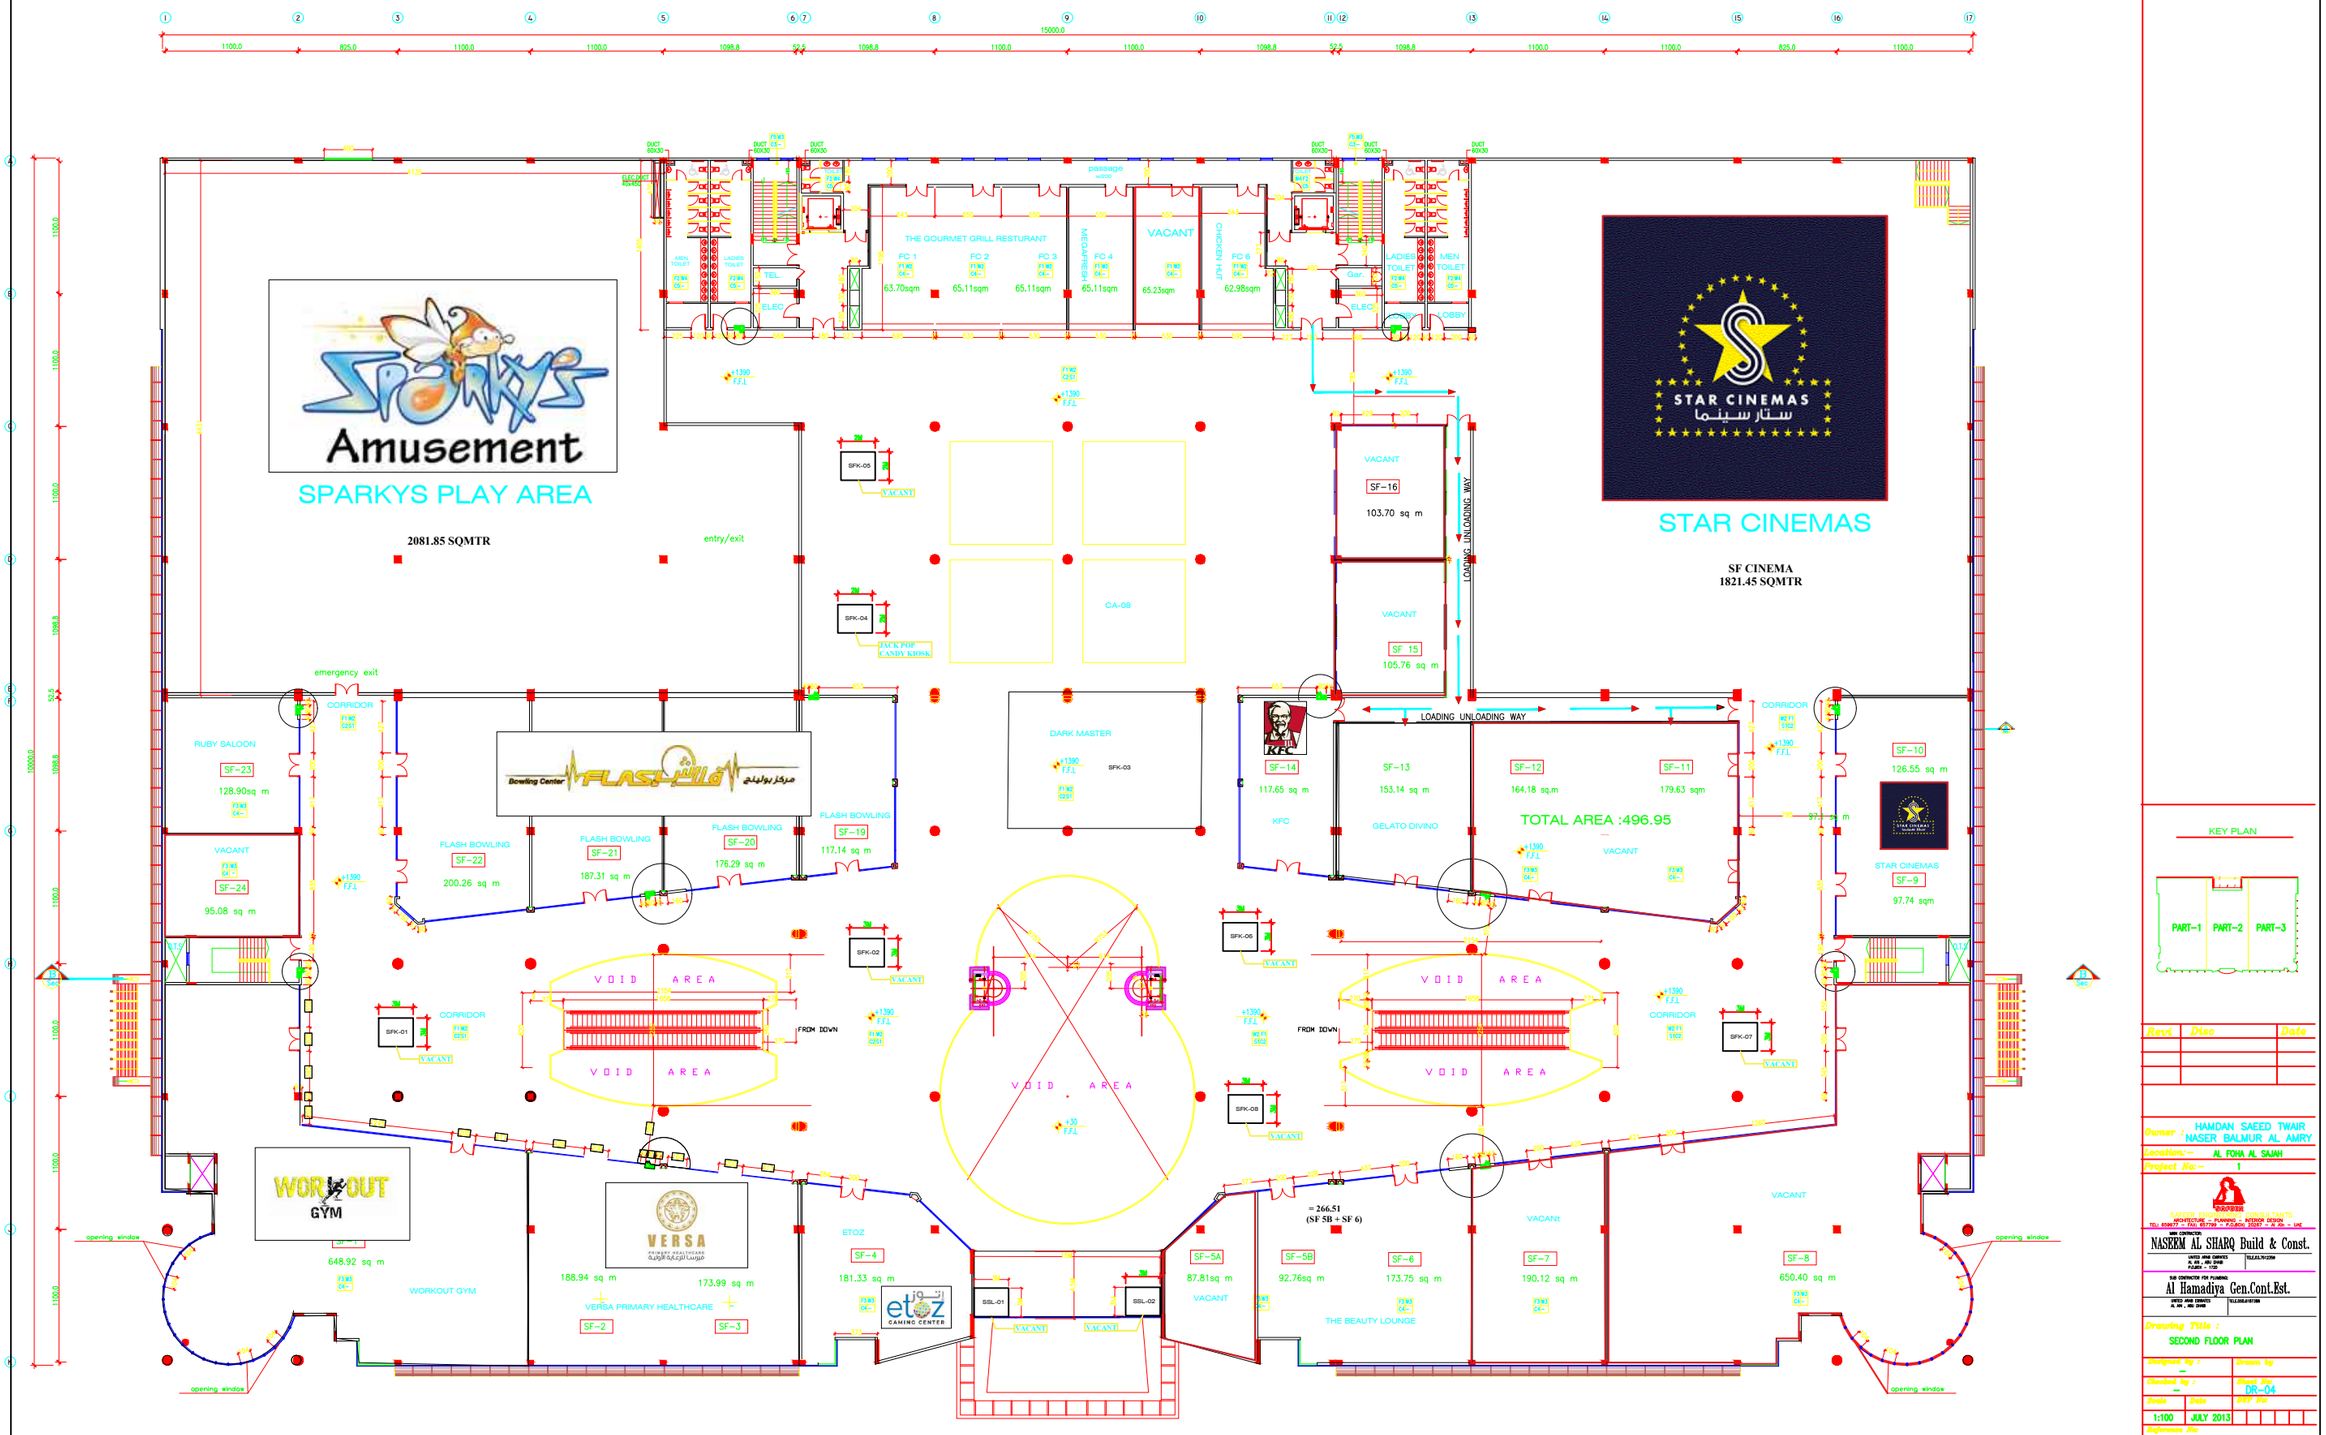

SECOND FLOOR